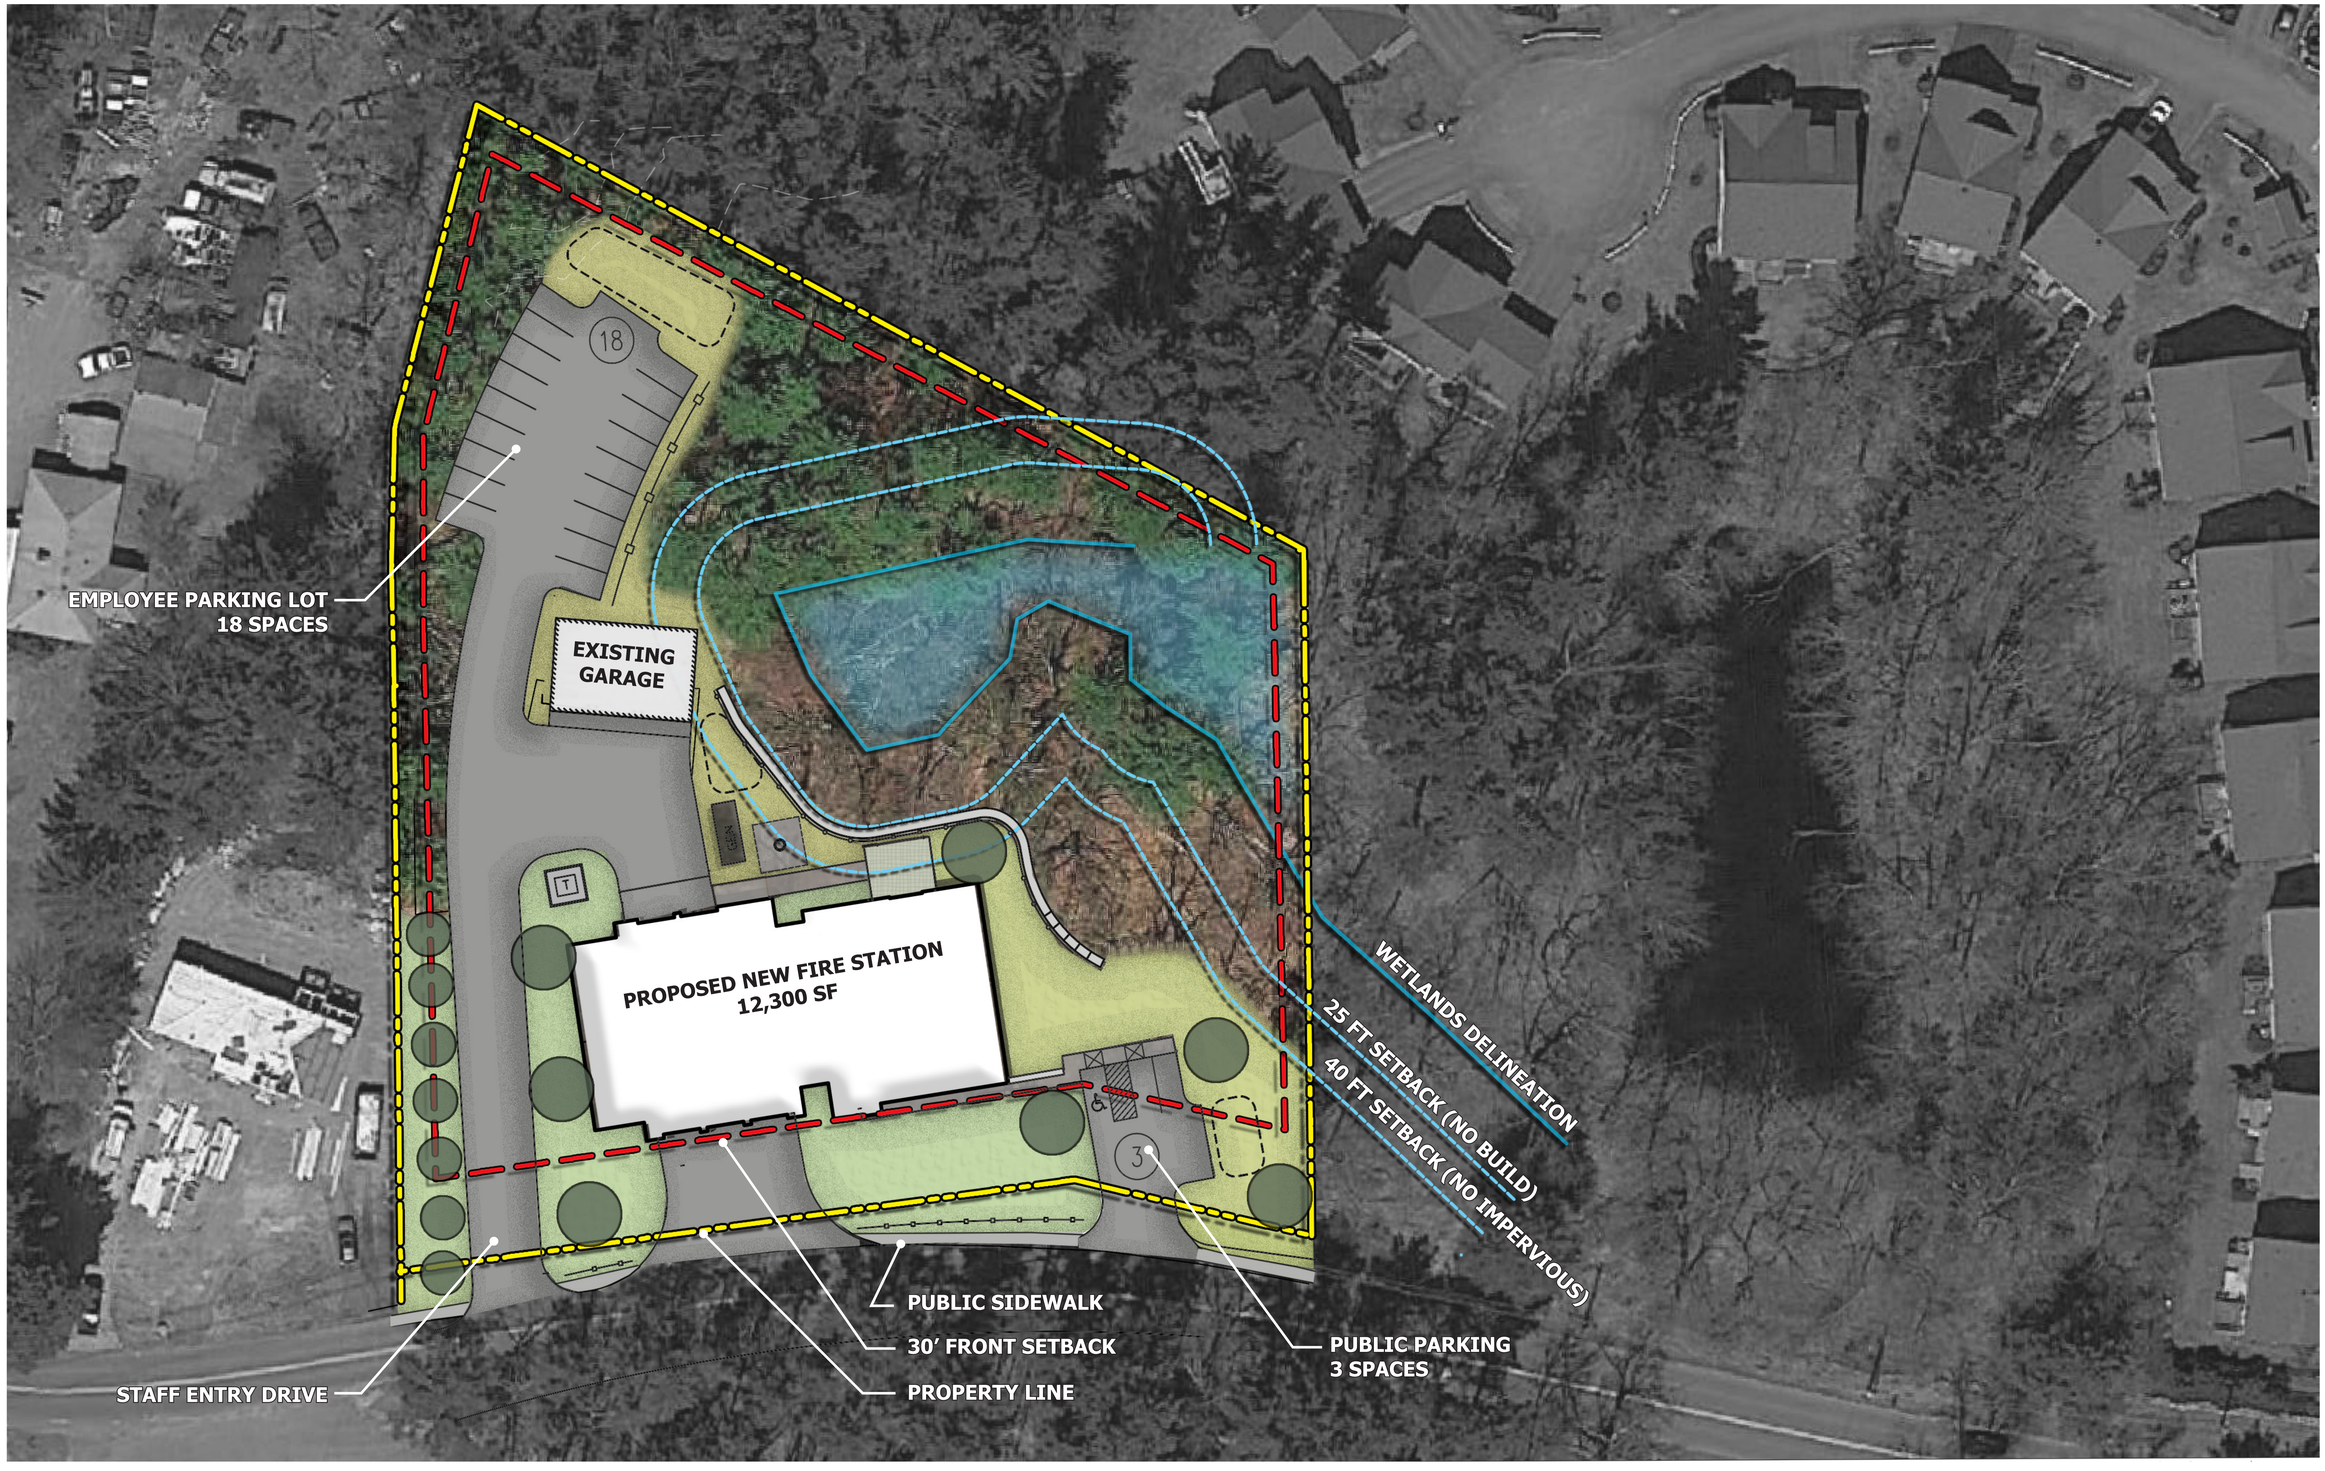

NORTH ACTON FIRE STATION
PROPOSED SITE PLAN

November 4, 2019

KAESTLE BOOS associates, inc

SCALE: 1" = 20'-0"