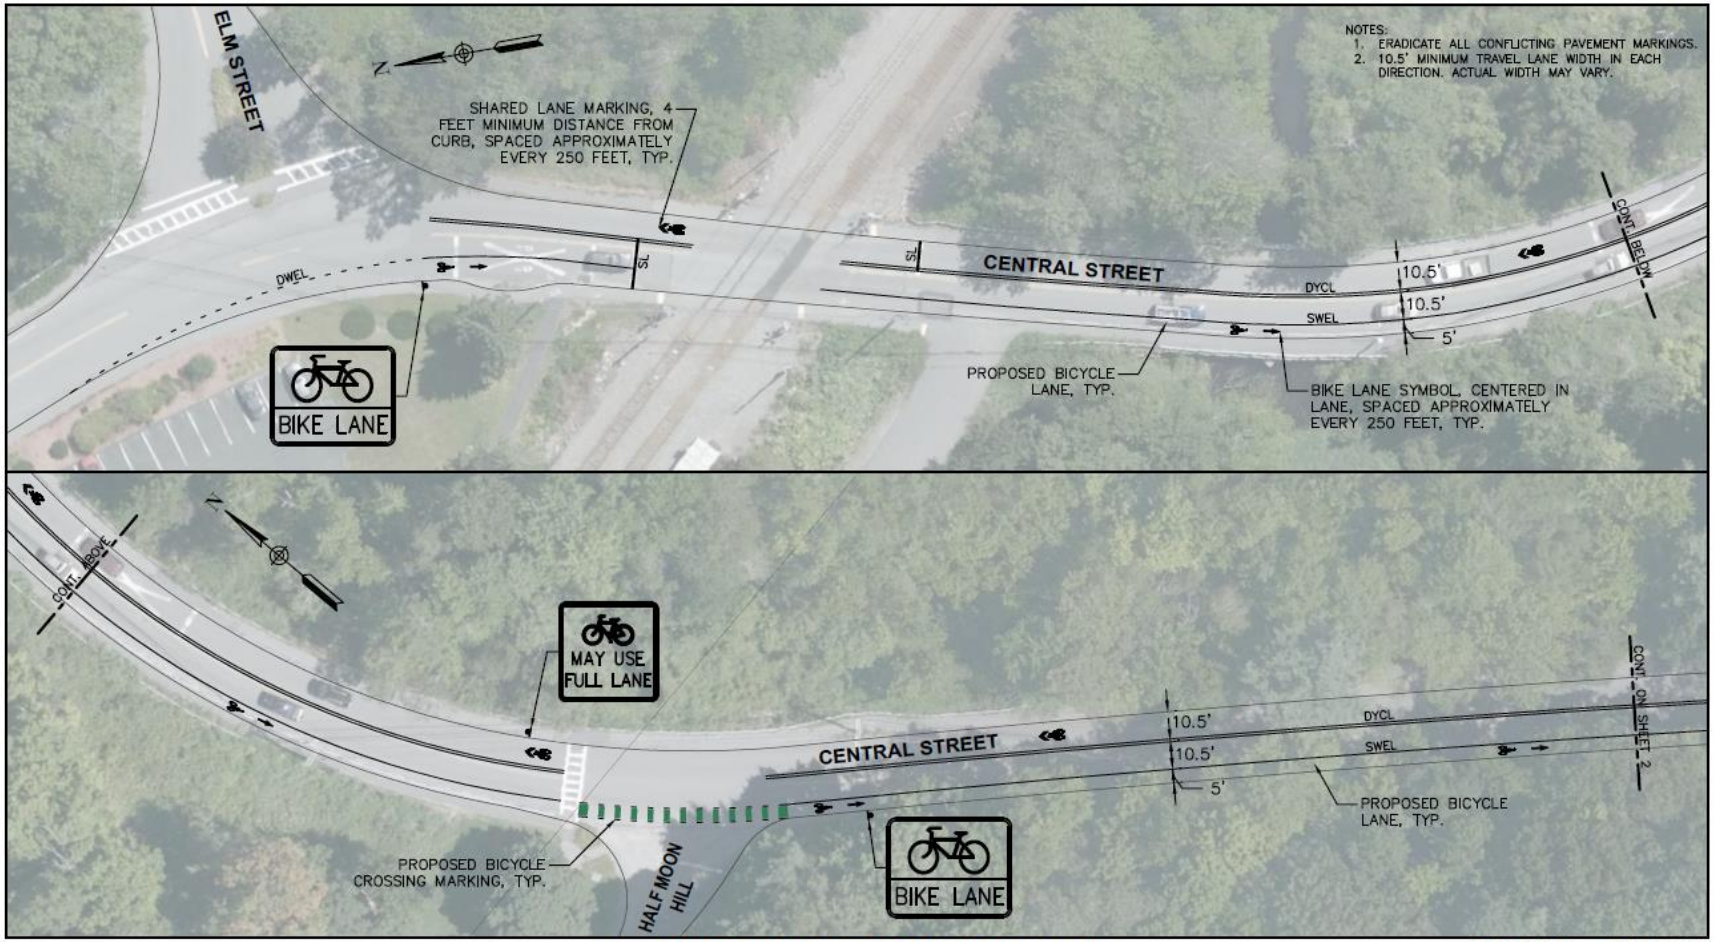

0 20 40 80 160 FEET

1" = 40'-0"

MASSDOT'S SHARED STREETS & SPACES GRANT PROGRAM
ACTON - CENTRAL STREET

DATE 8/27/2020 SHEET 1 OF 11

TOOLE DESIGN

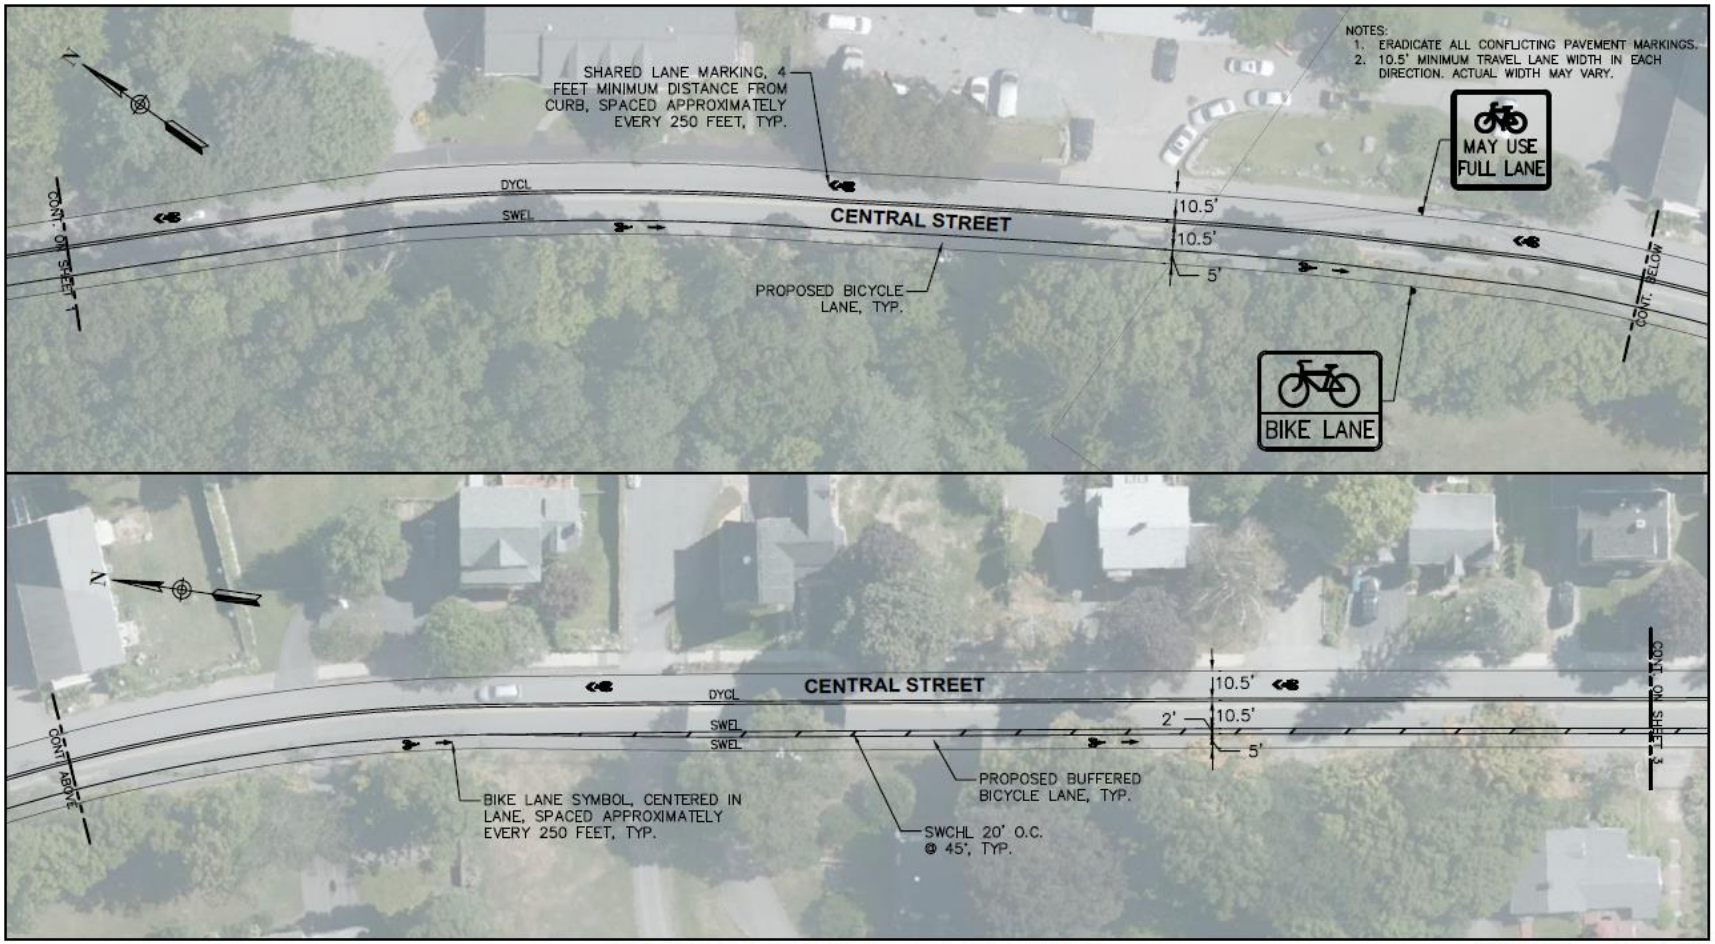

0 20 40 80 160 FEET

1" = 40'-0"

MASSDOT'S SHARED STREETS & SPACES GRANT PROGRAM
ACTON - CENTRAL STREET

DATE 8/27/2020 SHEET 2 OF 11

TOOLE DESIGN

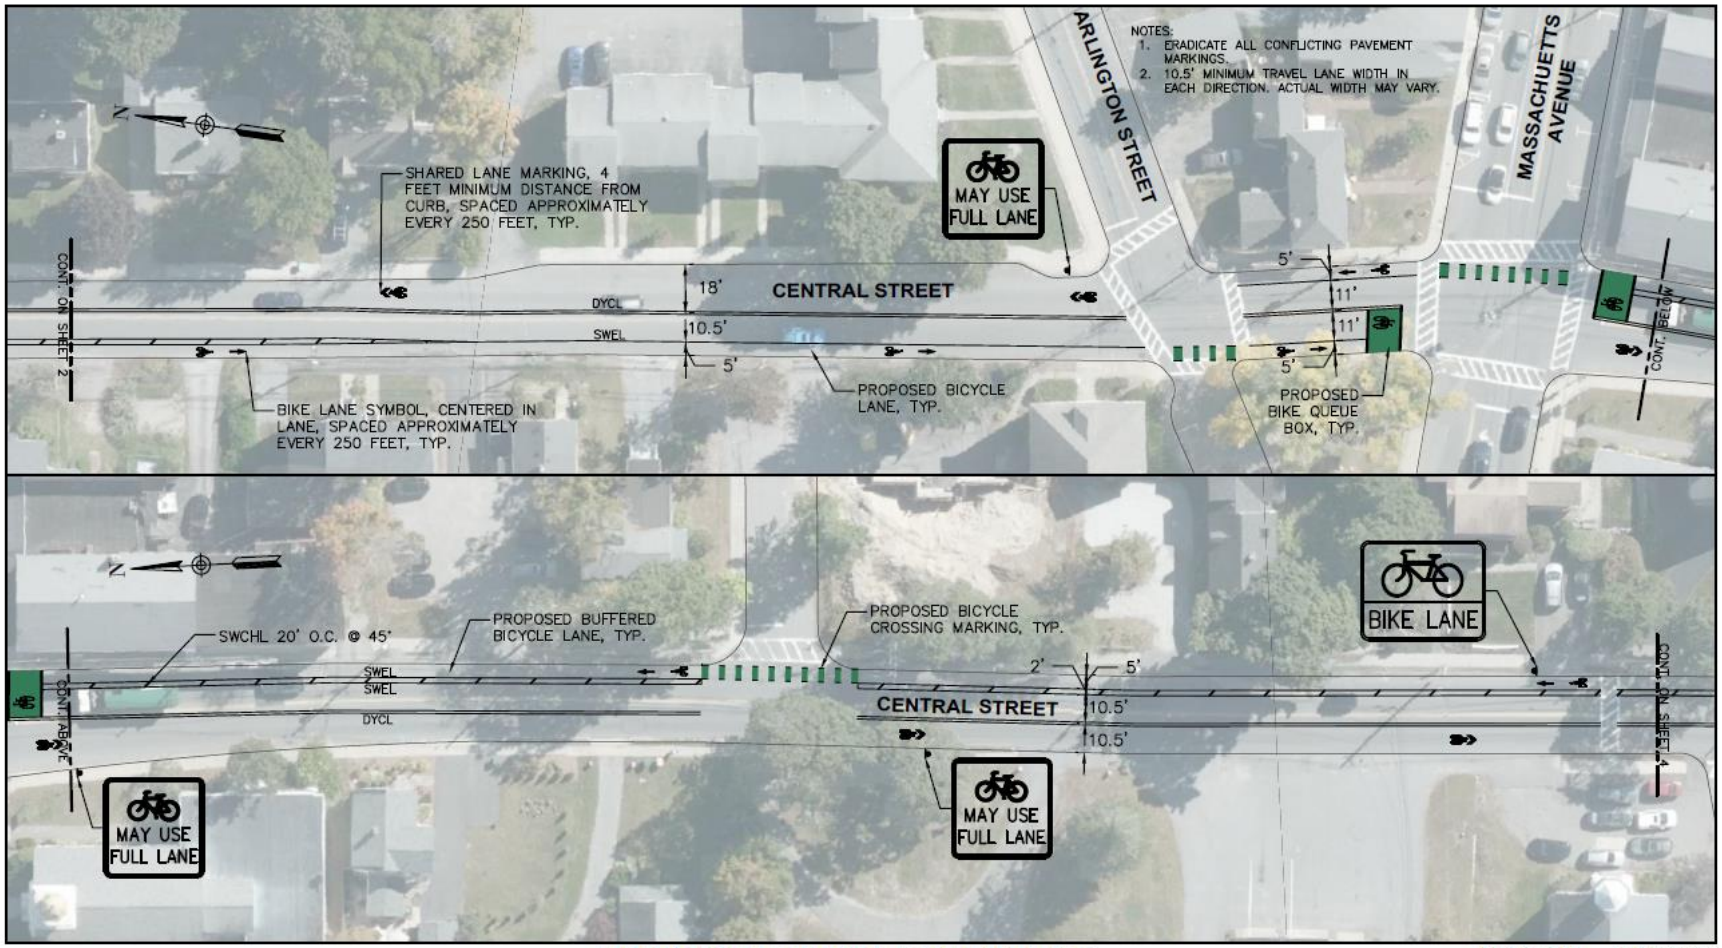

0 20 40 80 160 FEET

1" = 40'-0"

MASSDOT'S SHARED STREETS & SPACES GRANT PROGRAM
ACTON - CENTRAL STREET

DATE 8/27/2020 SHEET 3 OF 11

TOOLE DESIGN

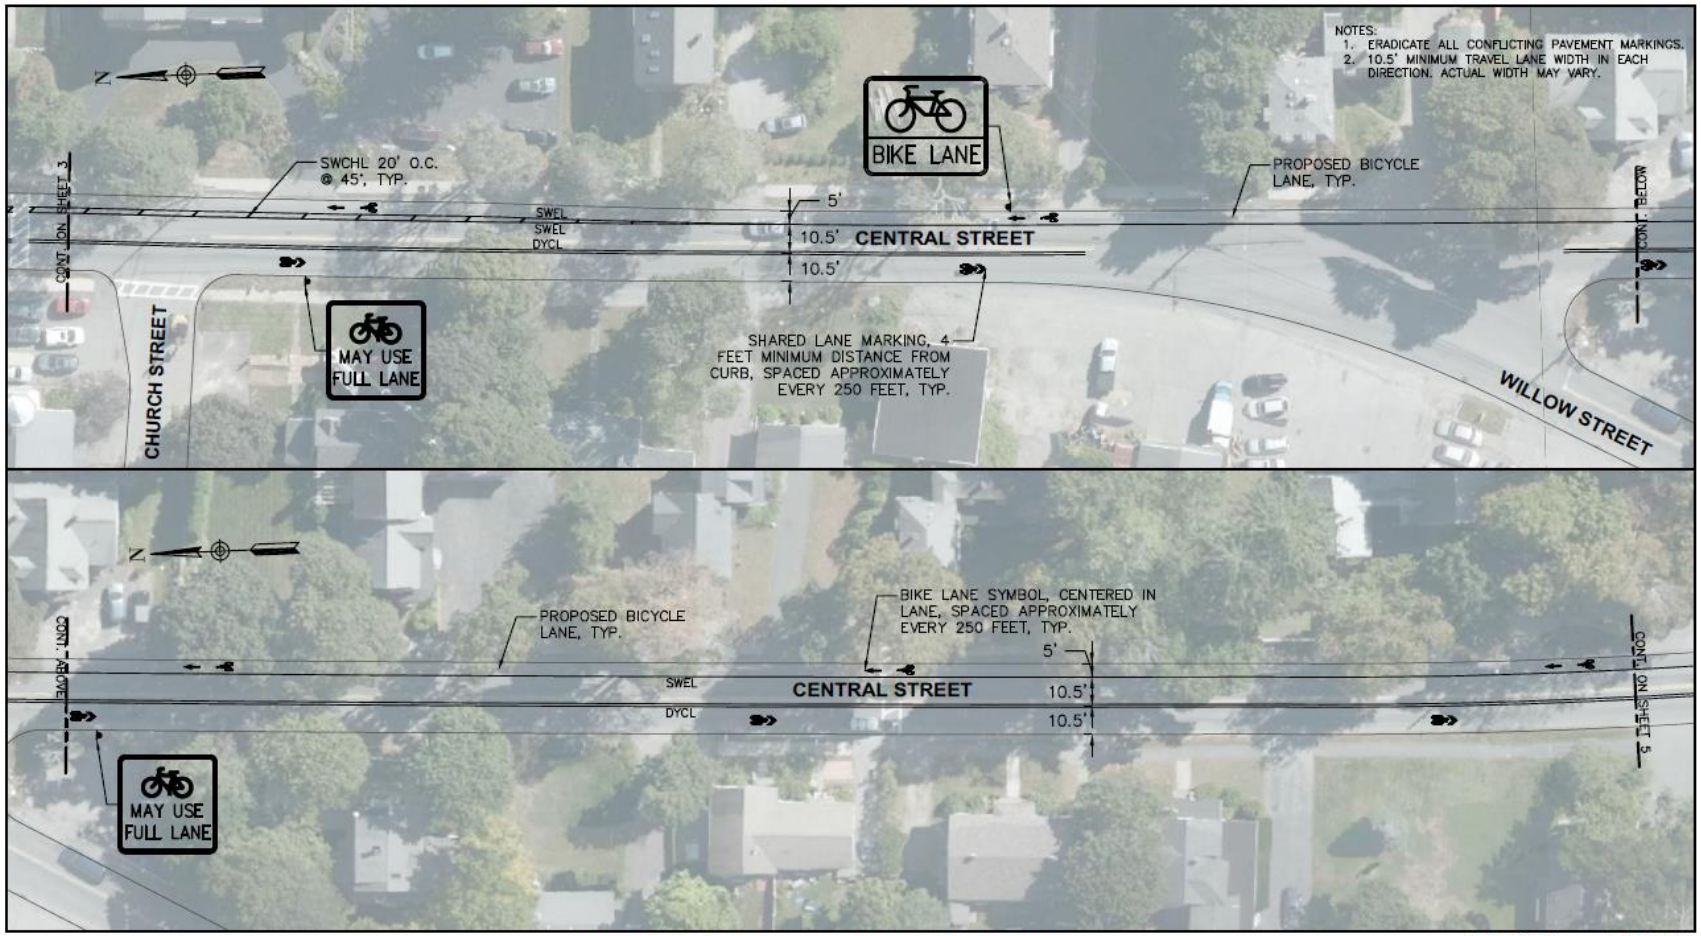

0 20 40 80 160 FEET

1" = 40'–0"

MASSDOT'S SHARED STREETS & SPACES GRANT PROGRAM
ACTON - CENTRAL STREET

DATE 8/27/2020 SHEET 4 OF 11

TOOLE DESIGN

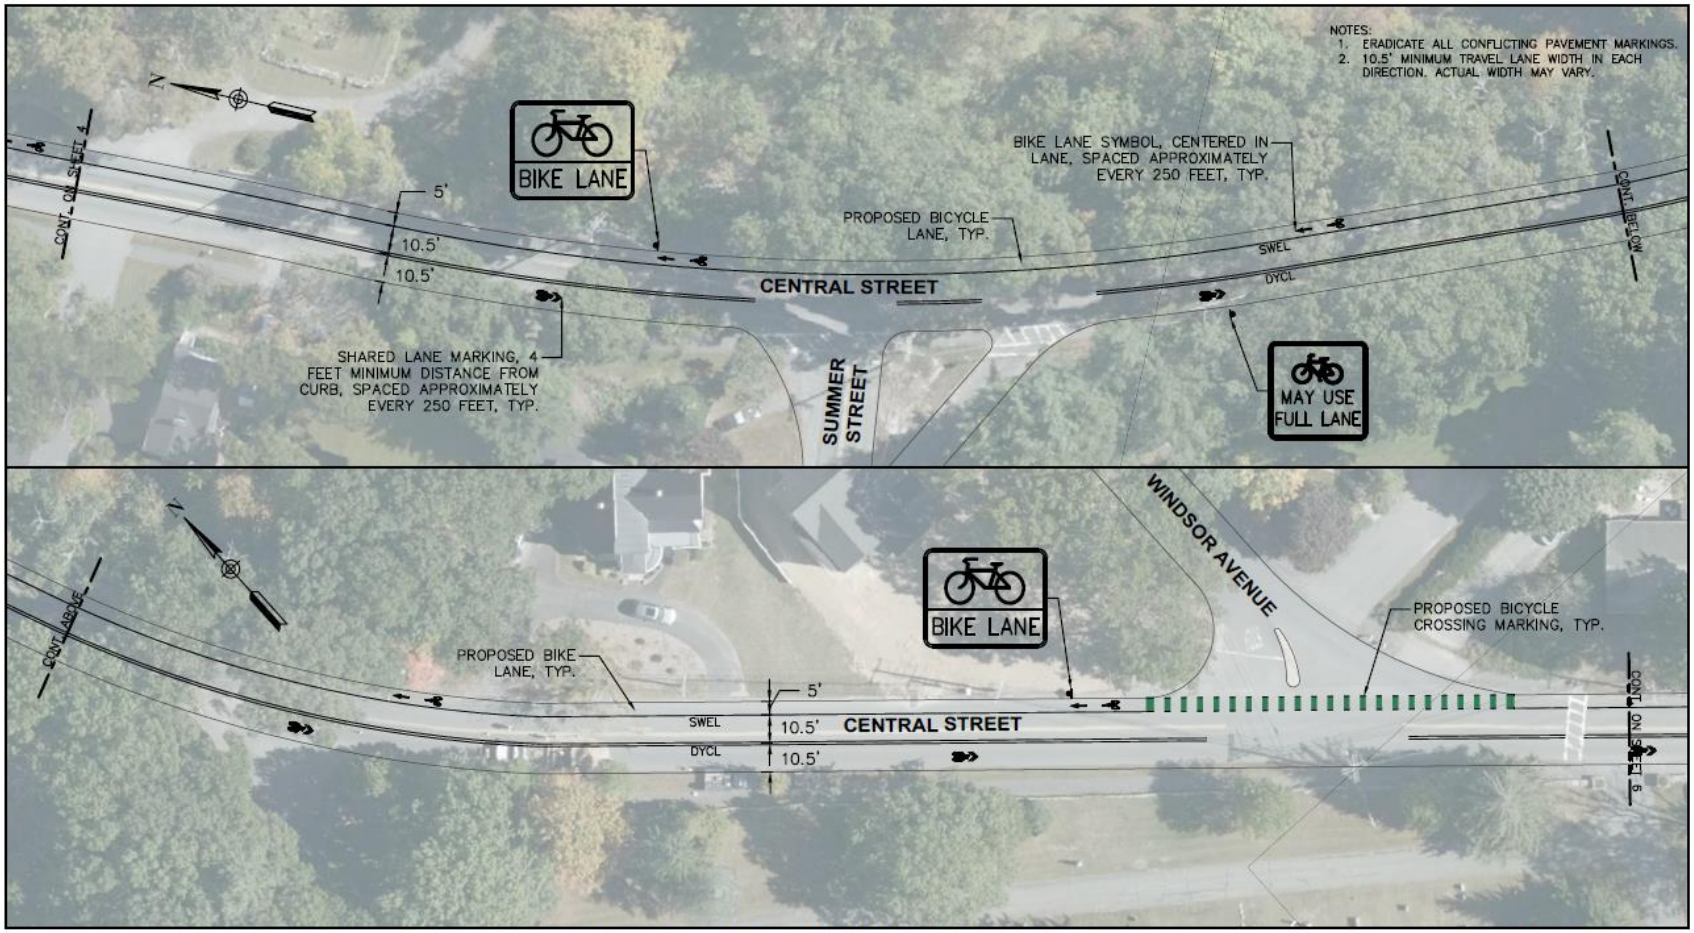

0 20 40 80 160 FEET

1" = 40'–0"

MASSDOT'S SHARED STREETS & SPACES GRANT PROGRAM
ACTON - CENTRAL STREET

DATE 8/27/2020 SHEET 5 OF 11

TOOLE DESIGN

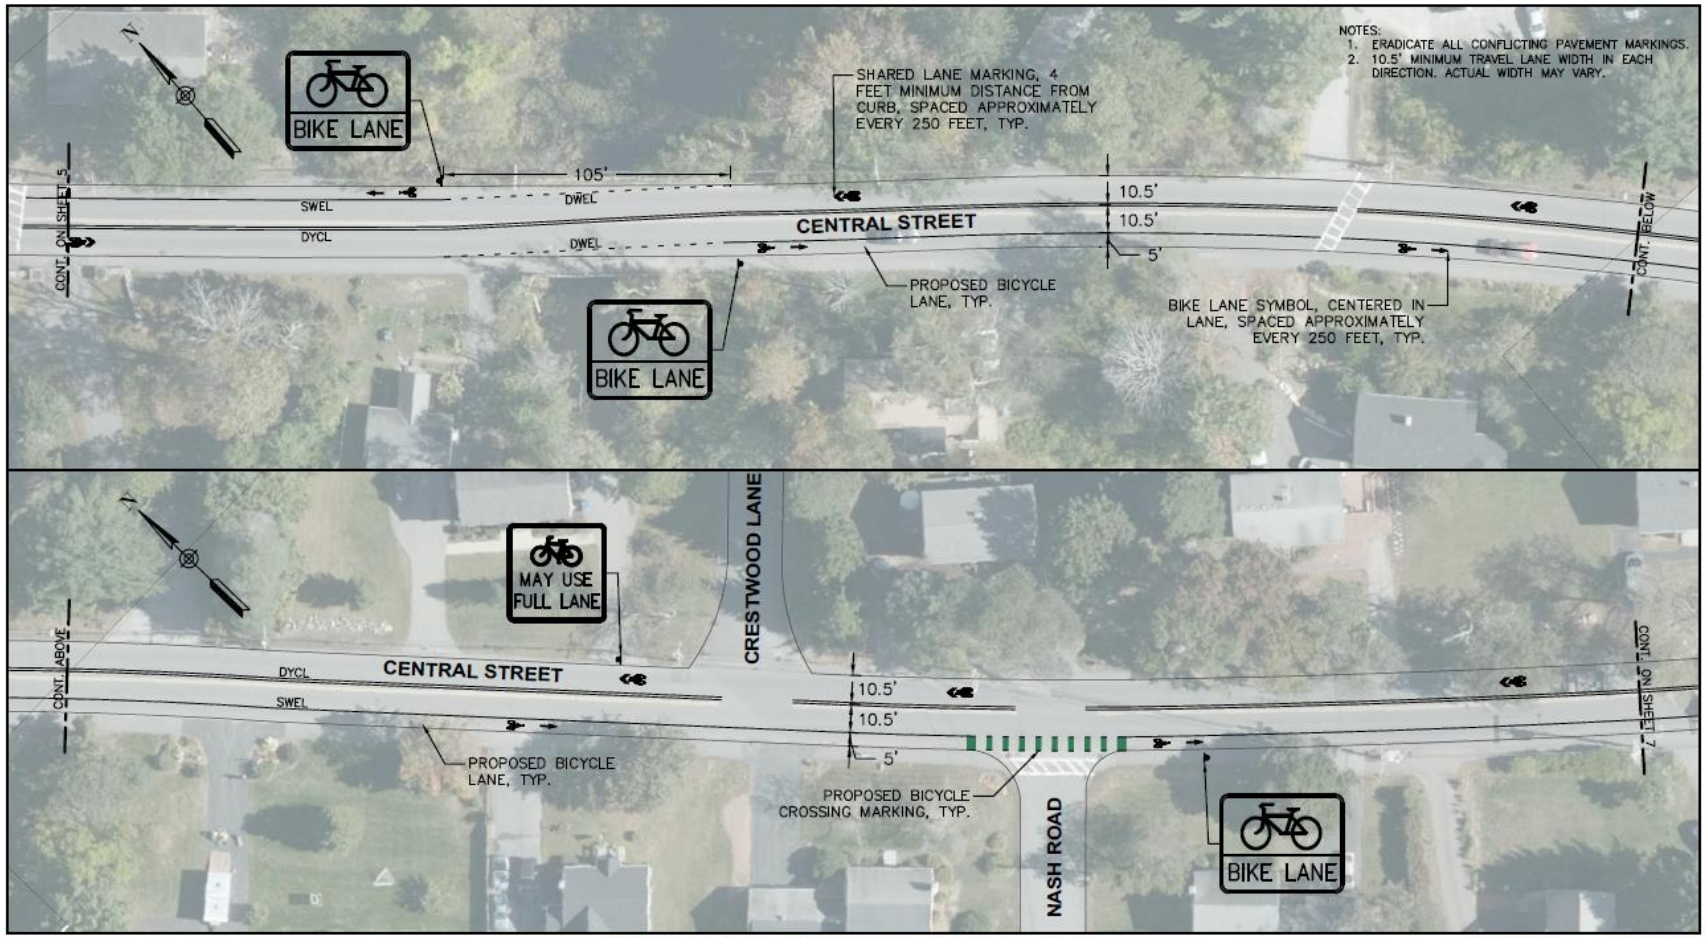

0 20 40 80 160 FEET

1" = 40'-0"

MASSDOT'S SHARED STREETS & SPACES GRANT PROGRAM
ACTON - CENTRAL STREET

DATE 8/27/2020 SHEET 6 OF 11

TOOLE DESIGN

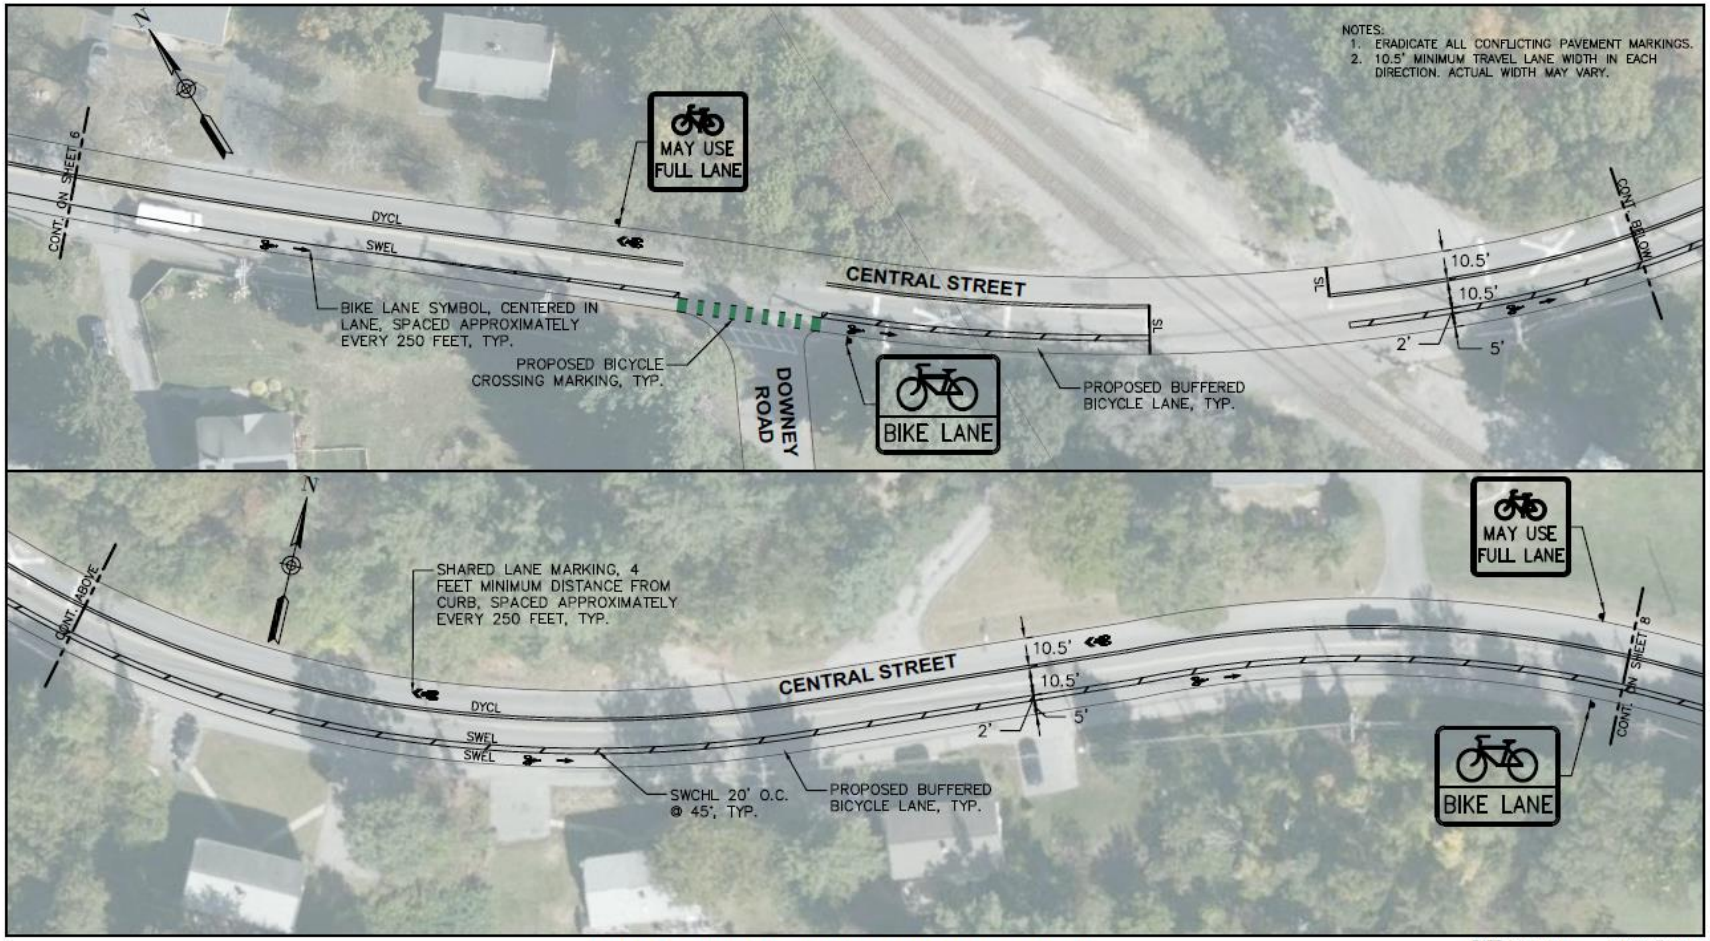

0 20 40 80 160 FEET

1" = 40'-0"

MASSDOT'S SHARED STREETS & SPACES GRANT PROGRAM
ACTON - CENTRAL STREET

DATE 8/27/2020 SHEET 7 OF 11

TOOLE DESIGN

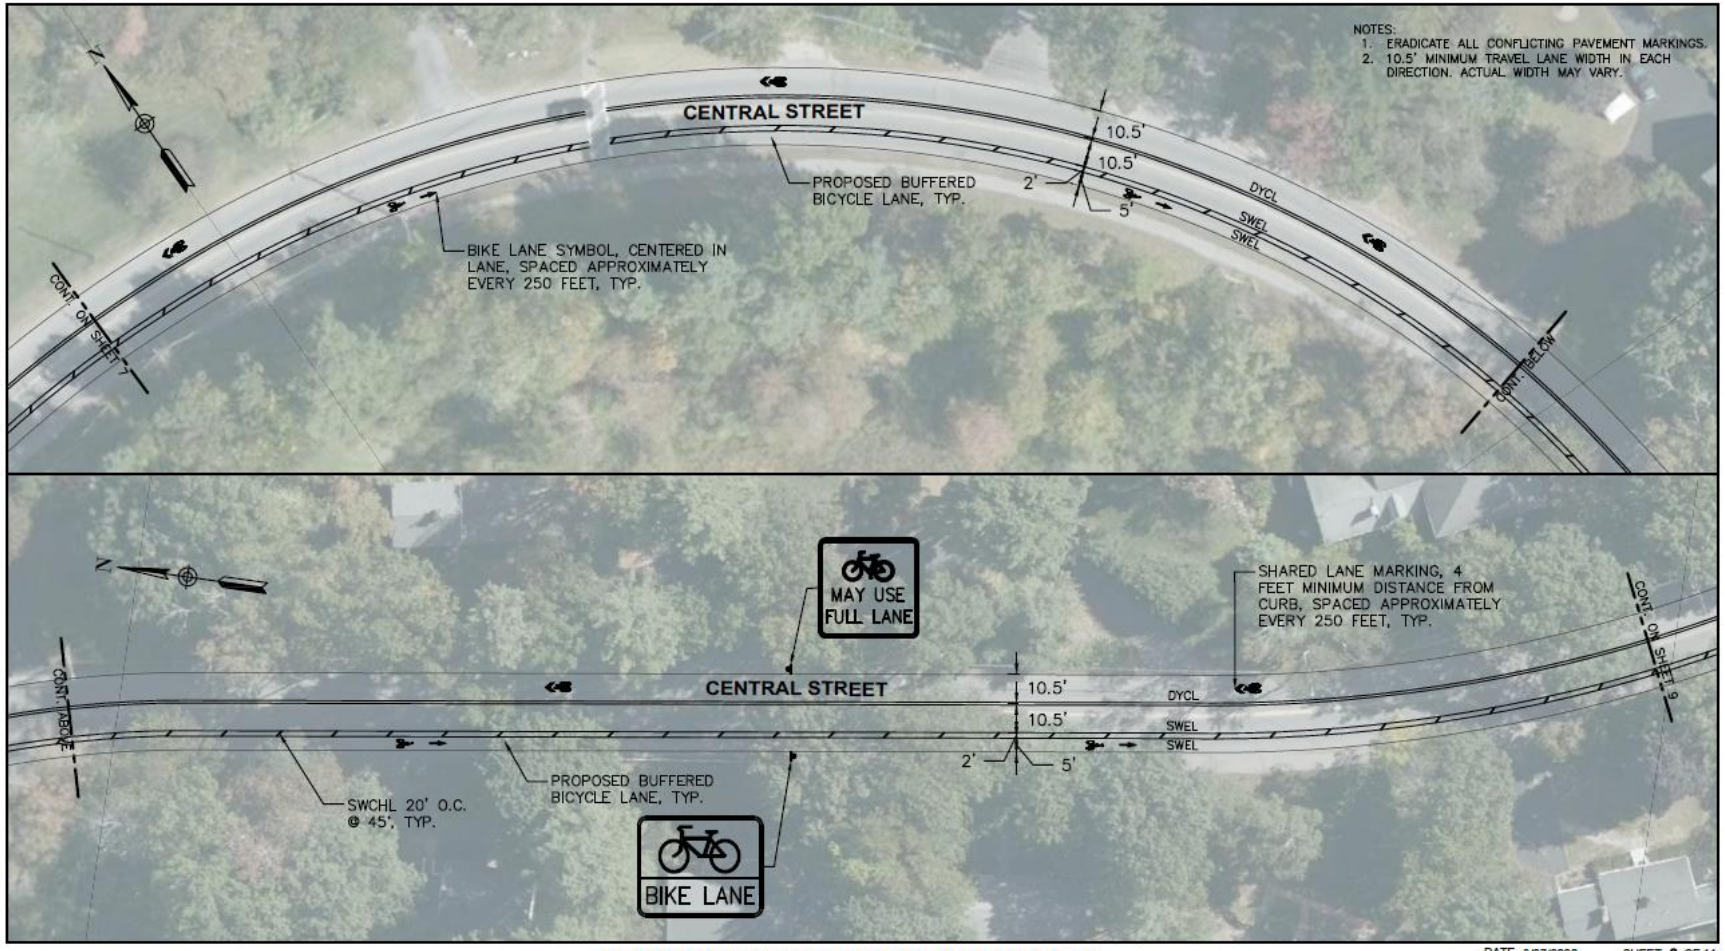

0 20 40 80 160 FEET

1" = 40'-0"

MASSDOT'S SHARED STREETS & SPACES GRANT PROGRAM
ACTON - CENTRAL STREET

DATE 8/27/2020 SHEET 8 OF 11

TOOLE DESIGN

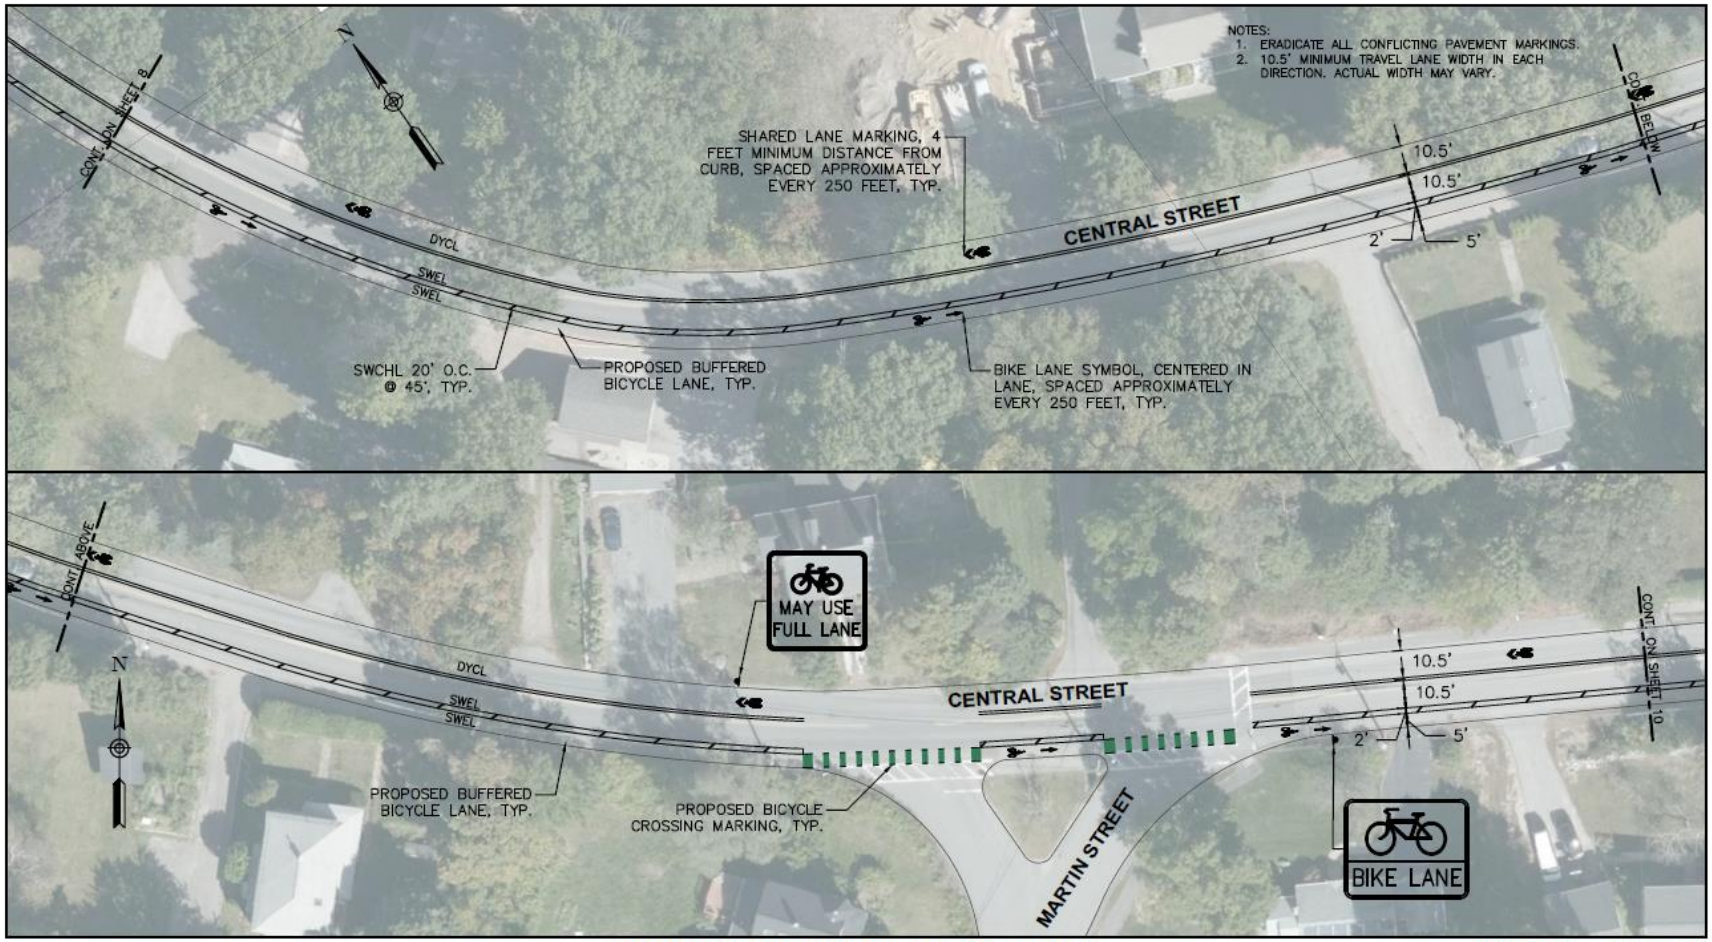

0 20 40 80 160 FEET

1" = 40'-0"

MASSDOT'S SHARED STREETS & SPACES GRANT PROGRAM
ACTON - CENTRAL STREET

DATE 8/27/2020 SHEET 9 OF 11

TOOLE DESIGN

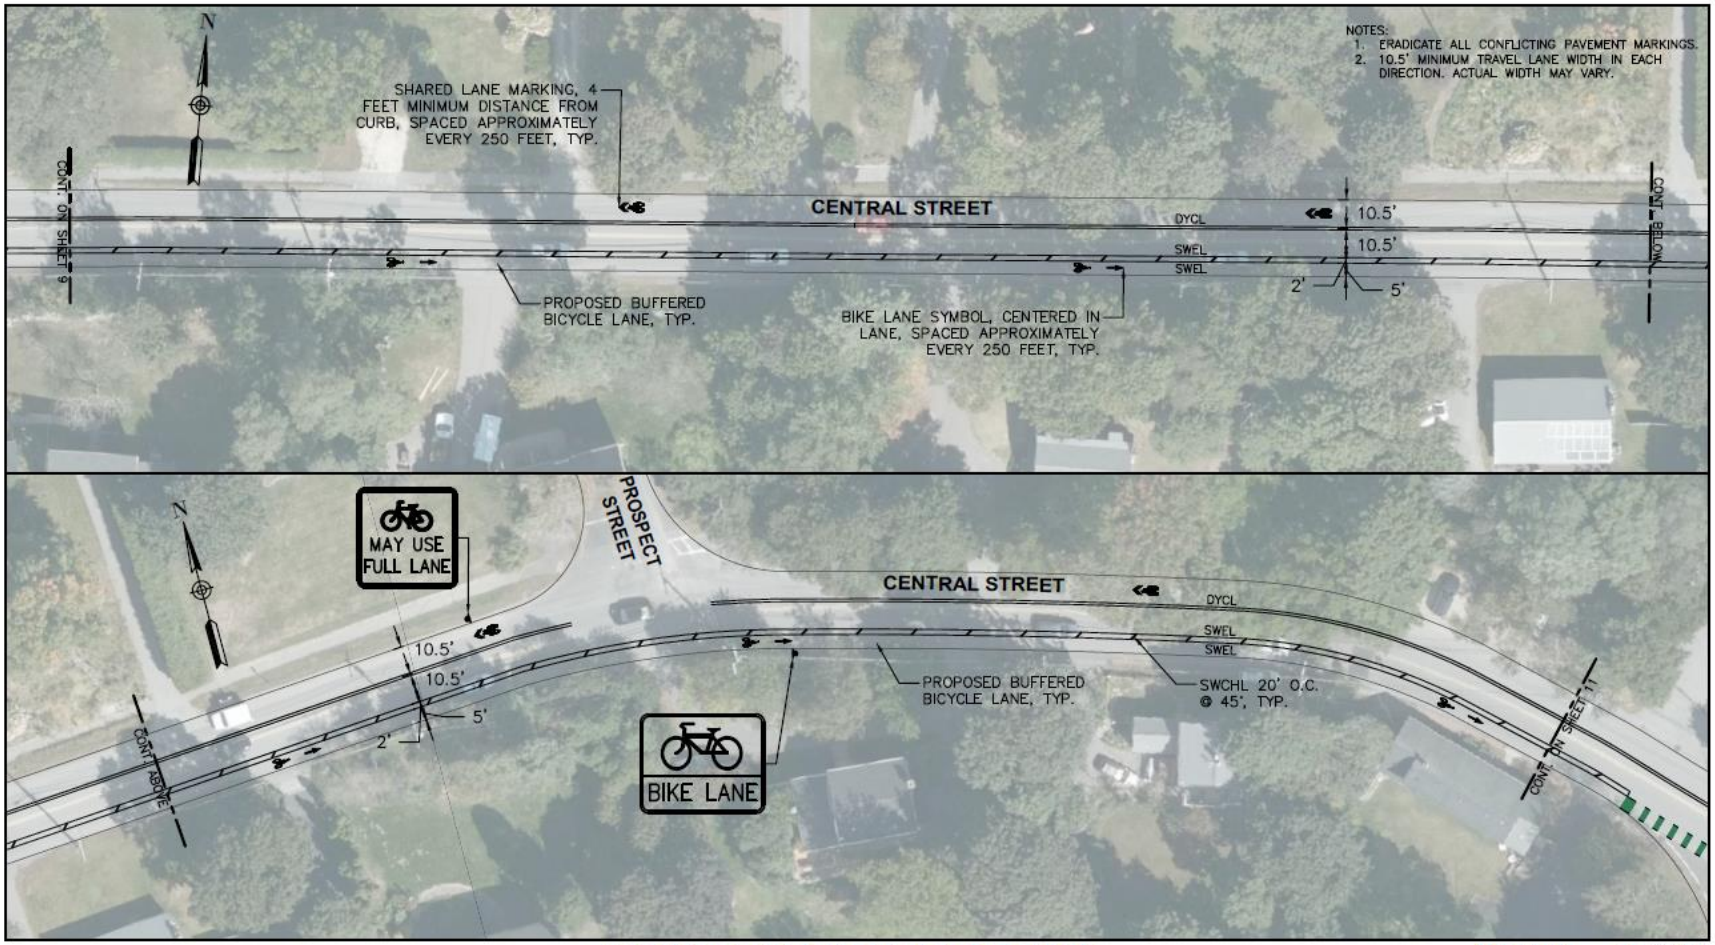

0 20 40 80 160 FEET

1" = 40'-0"

MASSDOT'S SHARED STREETS & SPACES GRANT PROGRAM
ACTON - CENTRAL STREET

DATE 8/27/2020 SHEET **10** OF 11

TOOLE DESIGN

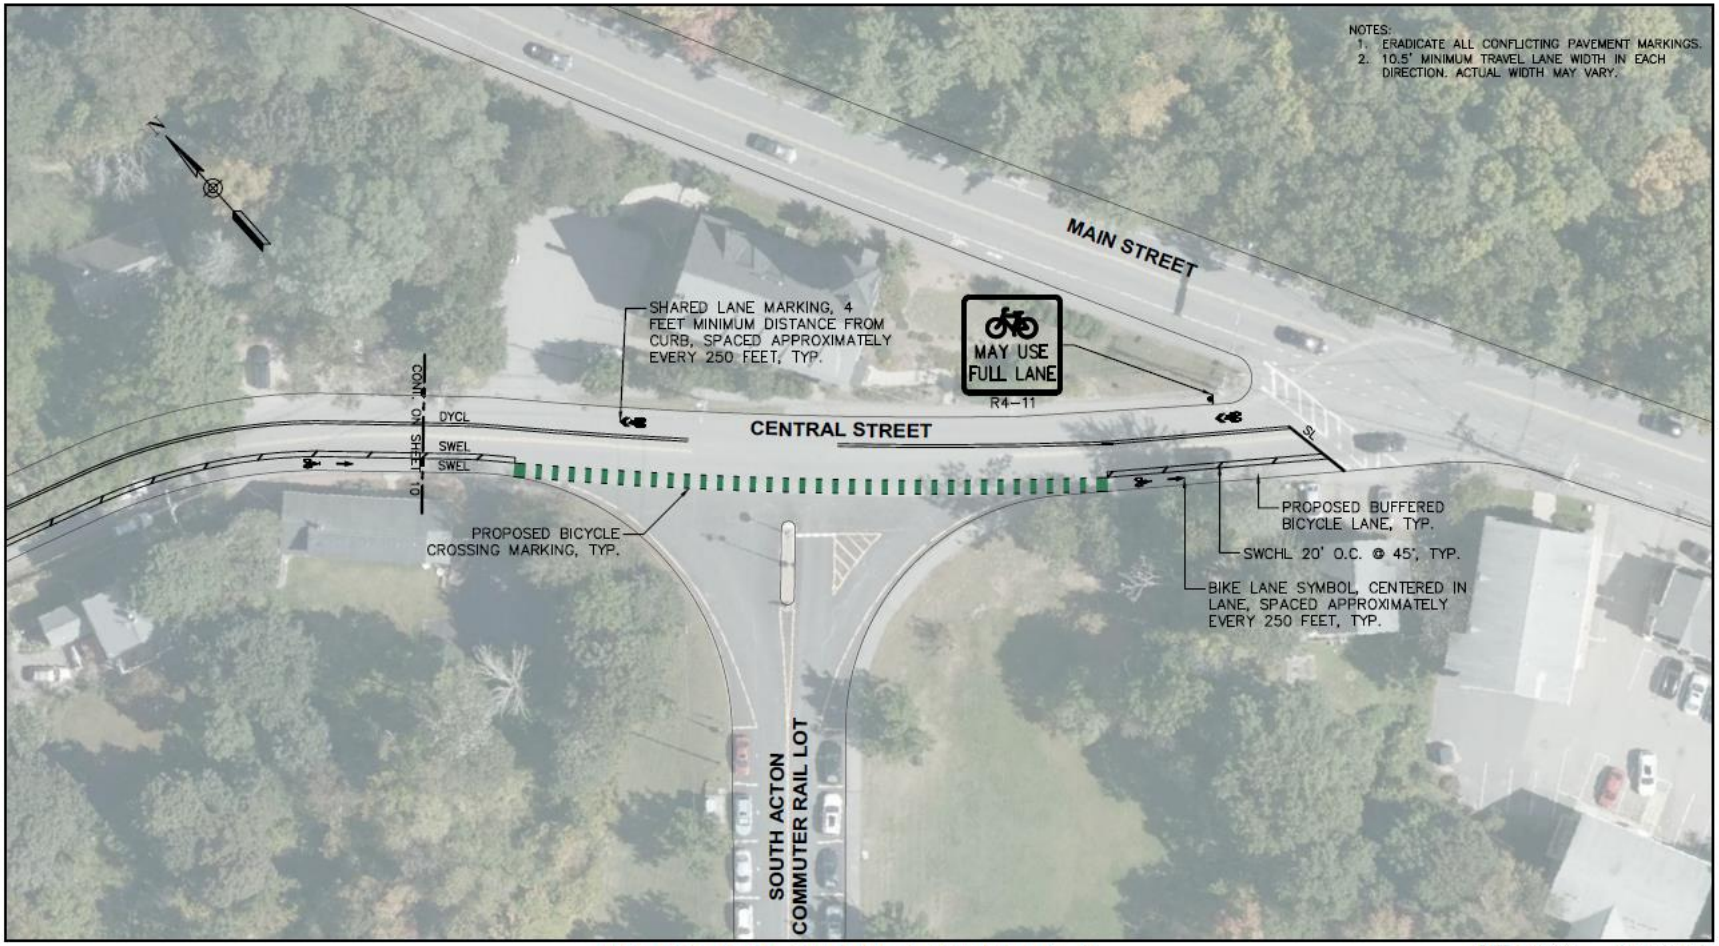

0 20 40 80 160 FEET

1" = 40'-0"

MASSDOT'S SHARED STREETS & SPACES GRANT PROGRAM
ACTON - CENTRAL STREET

DATE 8/27/2020 SHEET 11 OF 11

TOOLE DESIGN